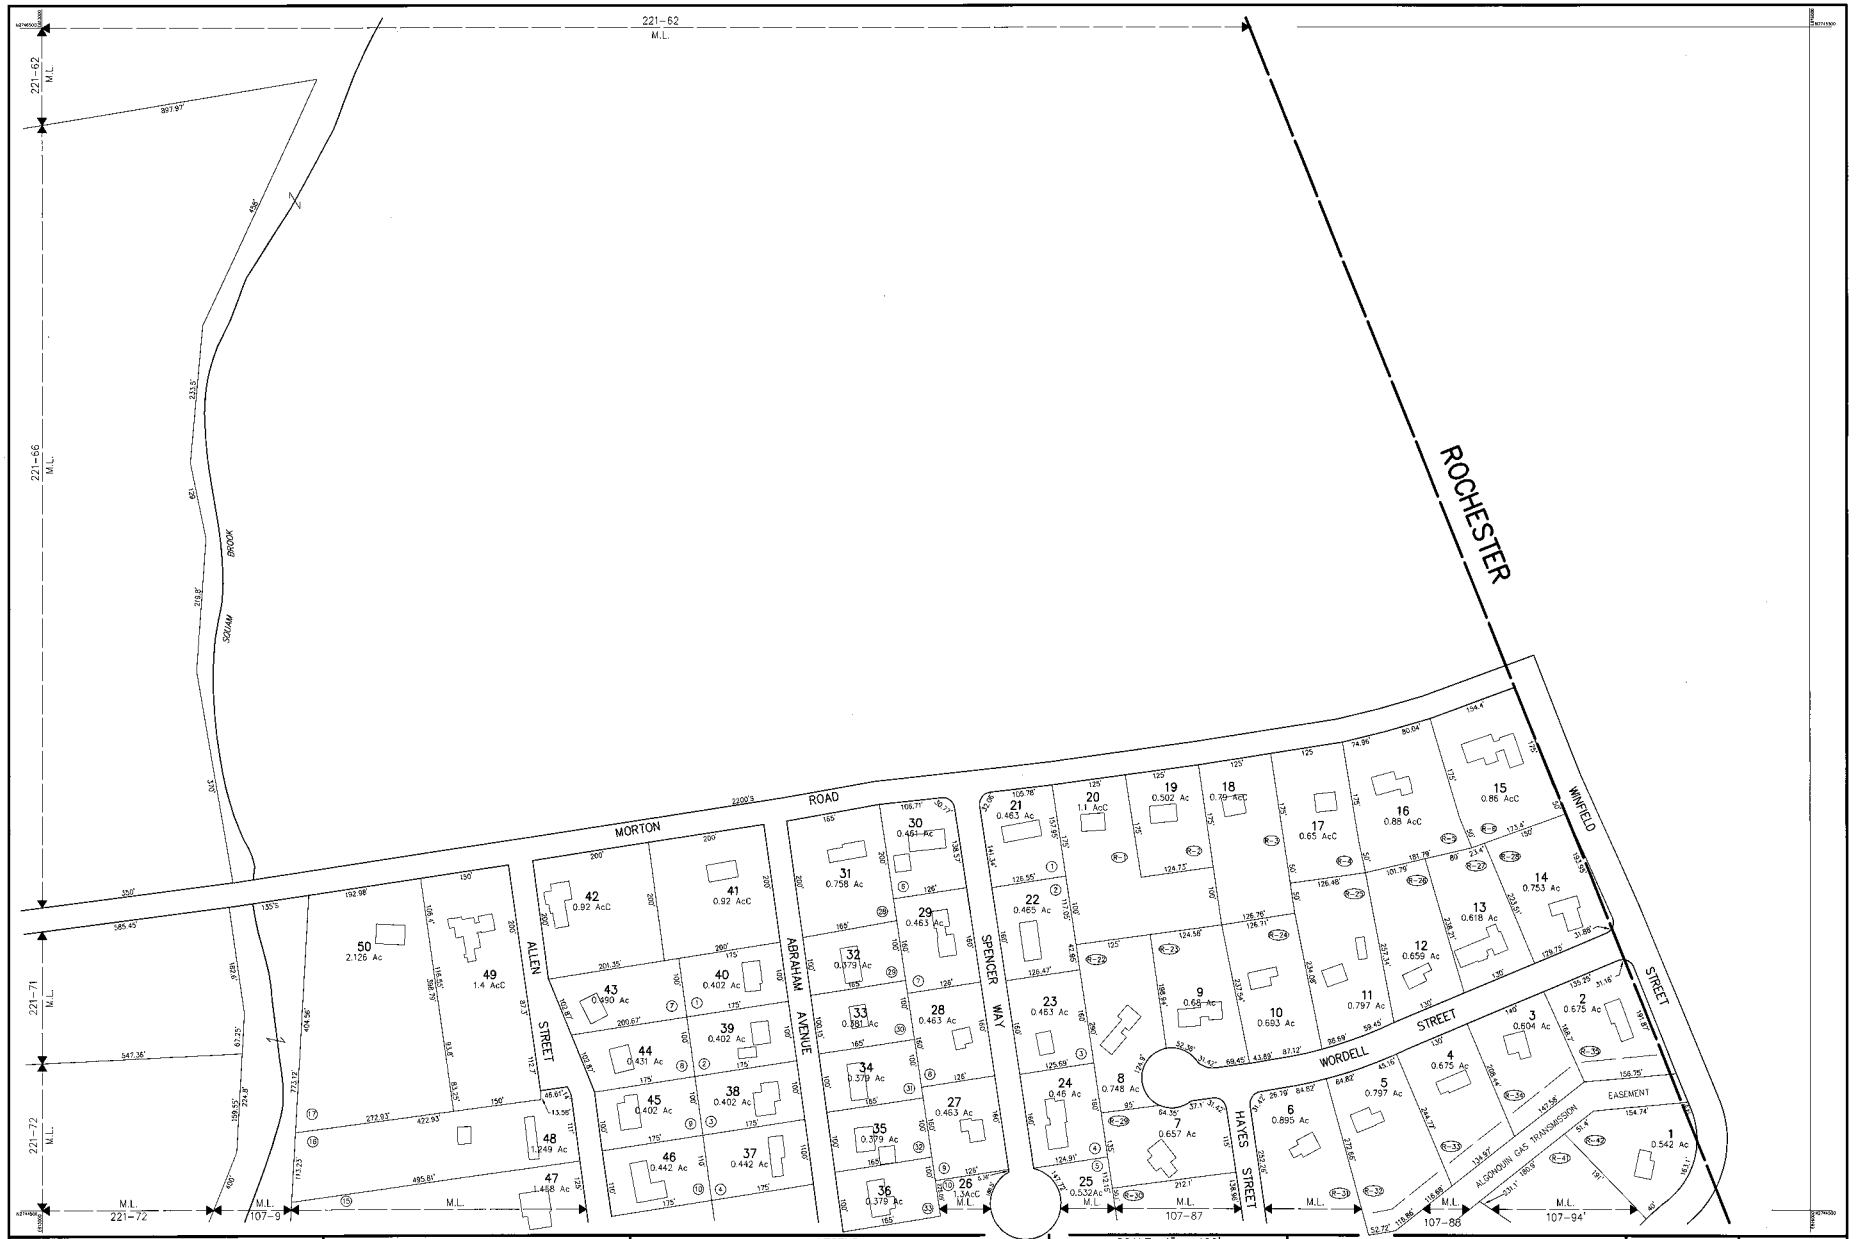

THIS MAP IS FOR ASSESSMENT PURPOSES. IT IS NOT VALID FOR LEGAL DESCRIPTION OR CONVEYANCE.

THE HORIZONTAL DATUM IS THE MASSACHUSETTS STATE PLANE COORDINATE SYSTEM.

PHOTOGRAPHY DATE: APRIL 9, 1994

COMPLETION DATE: MAY 1, 1995

PRODUCED IN 1995 BY
CARTOGRAPHIC ASSOC. INC.
PROFESSIONAL CONSULTANTS
MUNICIPAL MAPPING – GIS – LAND SURVEYING – PROPERTY APPRAISAL
11 PLEASANT STREET, LITTLETON, NEW HAMPSHIRE 03561
(603)444-6768 – 1(800)322-4540 – FAX (603)444-1366

LEGEND

AREA SURVEYED ..... Ac
AREA CALCULATED ..... AcC
RECORD DIMENSION ..... 100'
SCALED DIMENSION ..... 100'S
MATCH LINE ..... M.L.
WATER ..... -W-
EXEMPT PROPERTY ..... E
SUBDIVISION LOT NO. 2
BUILDING .....
RIGHT OF WAY ..... 50'
COMMON OWNERSHIP ..... OR
WETLANDS .....

SCALE 1" = 100'

FEET 50 0 100 200 300
25 0 25 50 75
METERS

REVISED TO :

PROPERTY MAPS

FREETOWN

MASSACHUSETTS

INDEX DIAGRAM

221 | 224
226 | 107 | 225

MAP NO. 106