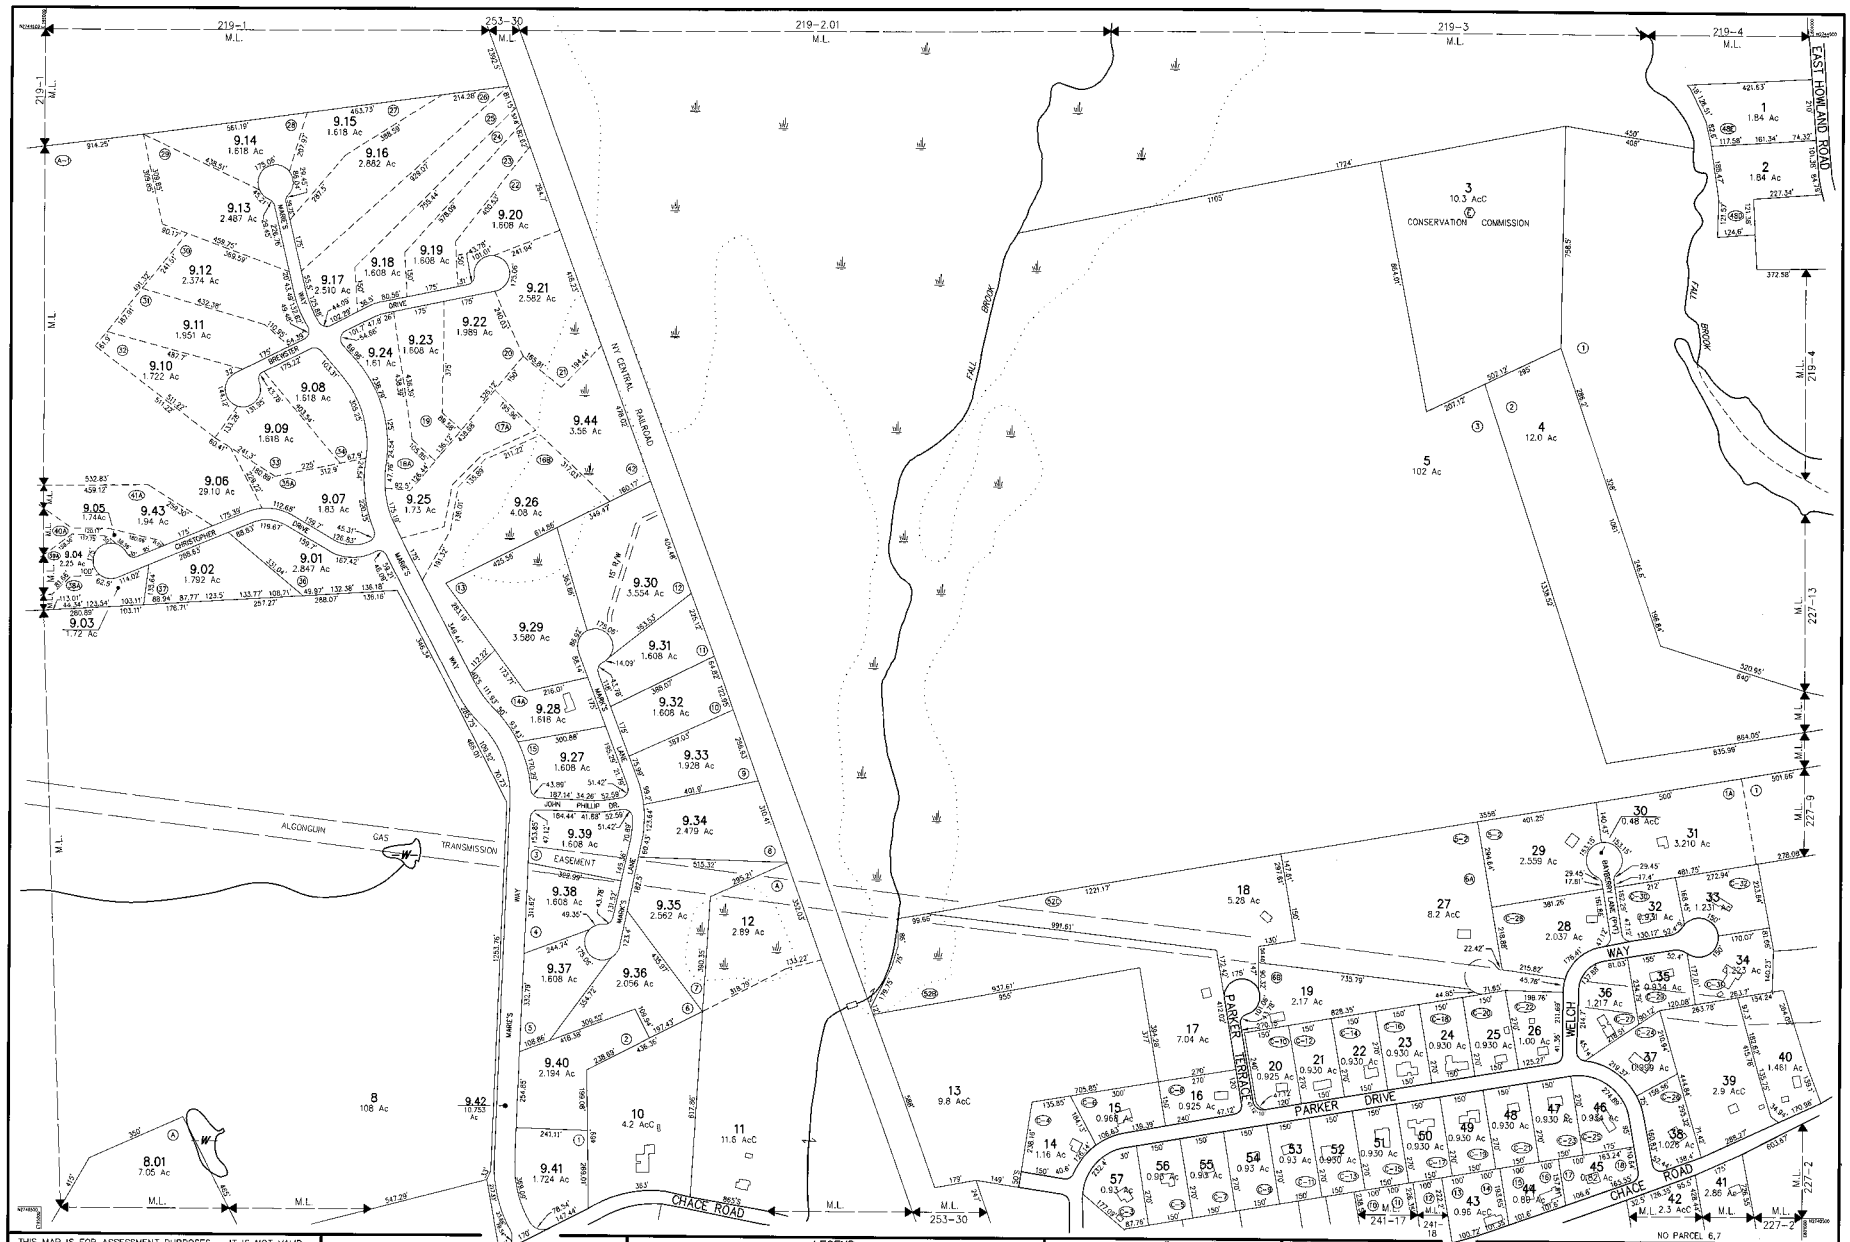


THIS MAP IS FOR ASSESSMENT PURPOSES. IT IS NOT VALID FOR LEGAL DESCRIPTION OR CONVEYANCE.

THE HORIZONTAL DATUM IS THE MASSACHUSETTS STATE PLANE COORDINATE SYSTEM.

PHOTOGRAPHY DATE: APRIL 9, 1994

COMPLETION DATE: MAY 1, 1995

PRODUCED IN 1995 BY
CARTOGRAPHIC ASSOC. INC.
PROFESSIONAL CONSULTANTS
MUNICIPAL MAPPING - GIS - LAND SURVEYING - PROPERTY APPRAISAL
11 PLEASANT STREET, LITTLETON, NEW HAMPSHIRE 03561
(603)444-6768 - 1(800)322-4540 - FAX (603)444-1366

LEGEND

| | | | |
|---|---|---|---|
| AREA SURVEYED | Ac | EXEMPT PROPERTY | E |
| AREA CALCULATED | AcC | SUBDIVISION LOT NO. | 2 |
| RECORD DIMENSION | 100' | BUILDING | |
| SCALED DIMENSION | 100'S | RIGHT OF WAY | R/W |
| MATCH LINE | M.L. | COMMON OWNERSHIP | OR |
| WATER | W | WETLANDS | |

SCALE 1" = 200'
FEET 100 0 200 400 600
METERS 50 0 50 100 150

REVISED TO :

PROPERTY MAPS

# FREETOWN

MASSACHUSETTS

INDEX DIAGRAM

| | | |
|---|---|---|
| 218 | 219 | 220 |
| 229 | | 227 |
| 240 | 241 | 242 |

MAP NO. 228