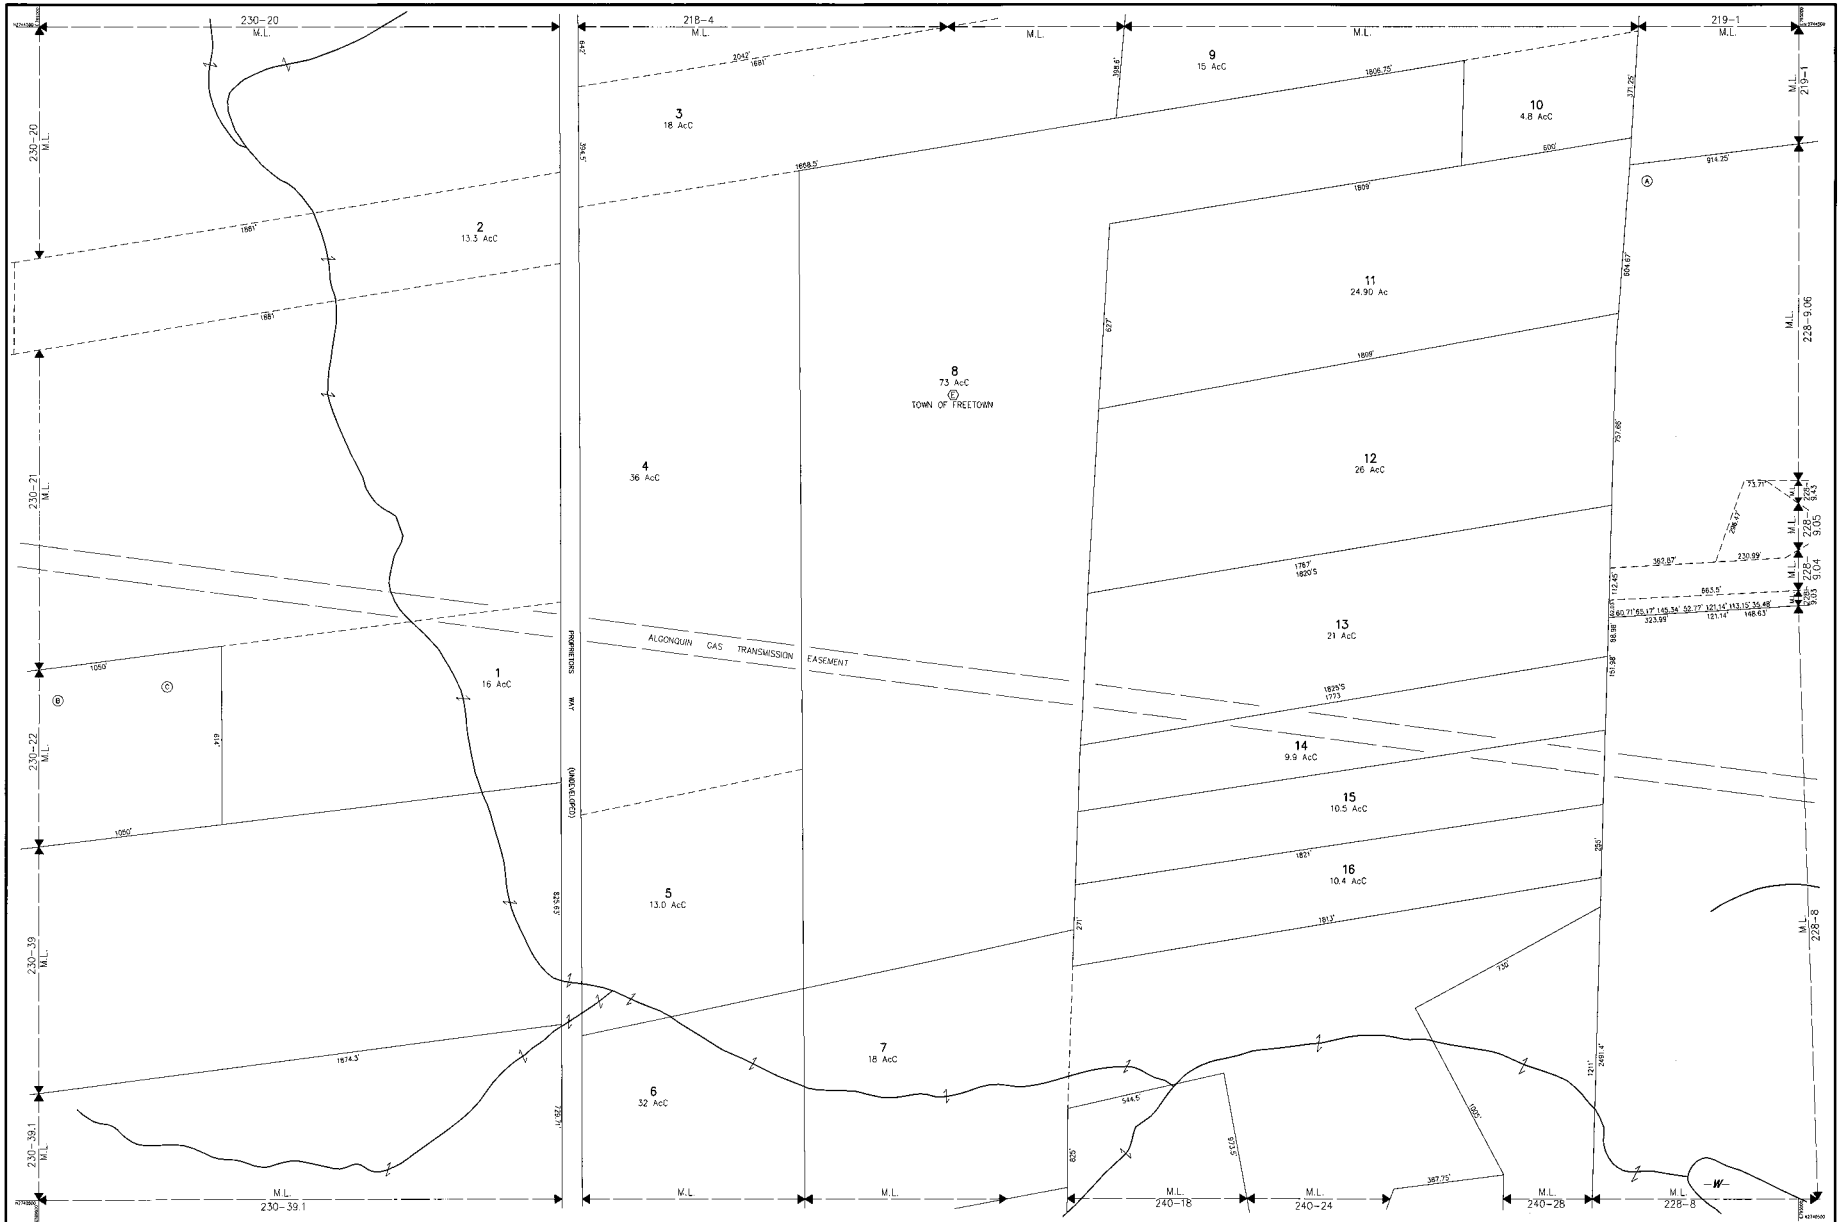

THIS MAP IS FOR ASSESSMENT PURPOSES. IT IS NOT VALID FOR LEGAL DESCRIPTION OR CONVEYANCE.

THE HORIZONTAL DATUM IS THE MASSACHUSETTS STATE PLANE COORDINATE SYSTEM.

PHOTOGRAPHY DATE: APRIL 9, 1994

COMPLETION DATE: MAY 1, 1995

PRODUCED IN 1995 BY
CARTOGRAPHIC ASSOC. INC.
PROFESSIONAL CONSULTANTS
MUNICIPAL MAPPING - GIS - LAND SURVEYING - PROPERTY APPRAISAL
11 PLEASANT STREET, LITTLETON, NEW HAMPSHIRE 03561
(603)444-6768 - 1(800)322-4540 - FAX (603)444-1386

LEGEND

AREA SURVEYED . . . . . Ac
AREA CALCULATED . . . . . AcC
RECORD DIMENSION . . . . . 100'
SCALED DIMENSION . . . . . 100'S
MATCH LINE . . . . . M.L.
WATER . . . . . W

EXEMPT PROPERTY . . . . . E
SUBDIVISION LOT NO. 2
BUILDING . . . . .
RIGHT OF WAY . . . . . R/W
COMMON OWNERSHIP . . . . . OR
WETLANDS . . . . .

SCALE 1" = 200'

FEET 100 0 200 400 800
METERS 50 0 50 100 150

REVISED TO :

PROPERTY MAPS

FREETOWN

MASSACHUSETTS

INDEX DIAGRAM

217	219	219
230		228
239	240	241

MAP NO. 229